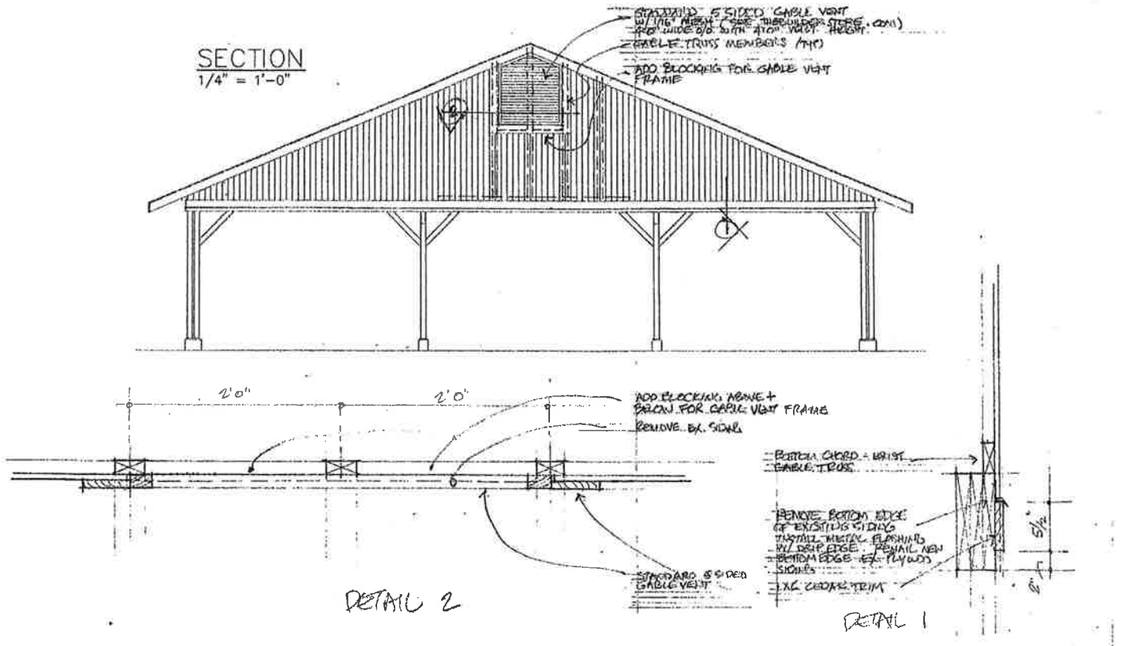

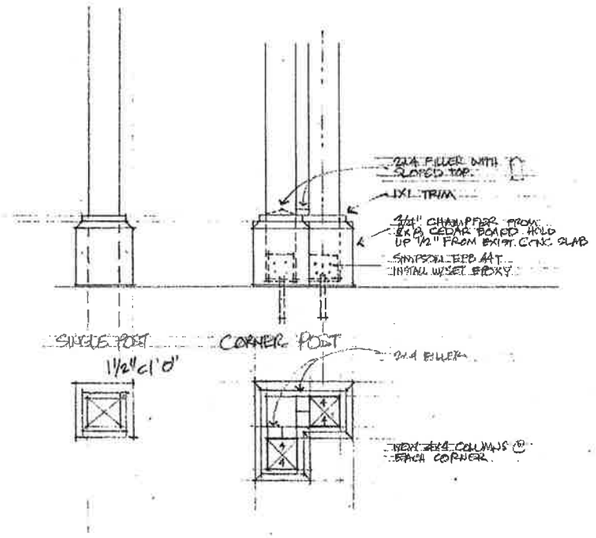

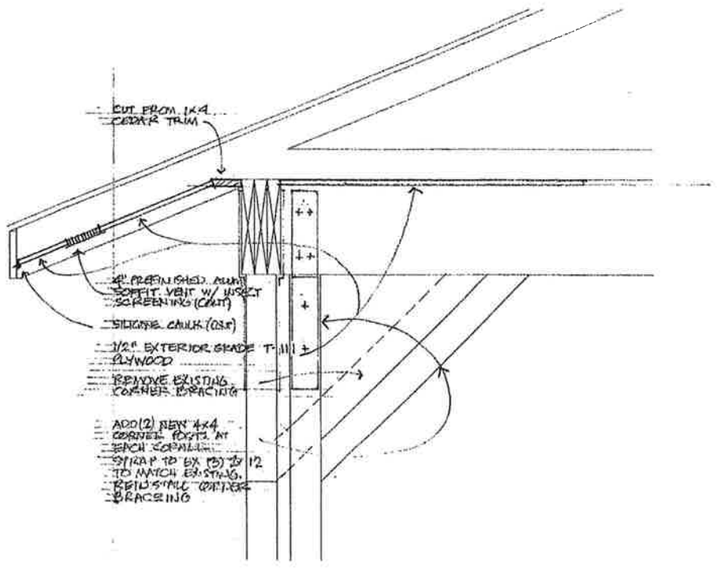

TheBuilderStore.com - Cedar Gable End Vent Specifications Page 1 of 1

My Account | Cart Contents | Checkout

Toll Free - 866-587-3103
503-387-0037
E-mail - Sales @ TheBuilderStore.com
Available M - F, 8 am - 5 pm, Pacific time

Home | Search

Leave A Message
Live Help Offline

Shopping Cart
0 Items

Categories
Cedar Gable Vents
Triangle Gable Vents
Flush Triangle Vents
Five-sided Gable Vents
Rectangle Gable Vents
Octagon Gable Vents
Diamond Gable Vents
Custom Gable Vents
Specials/Samples
Cedar Combos

Information
Vent Specifications
Vent Installation
How to Calculate Pitch
Customer Testimonials
Gallery

Shipping & Returns
Privacy Notice
Conditions of Use
Contact Us
Resources

General Vent Specifications

All vents are custom made, but our standard specifications are:

- 100% Kiln Dried Clear Western Red Cedar
- Frame is 3-1/2" wide by 1-1/2" deep
- Edge of frame is routered with a small concave cut
- Louvers are made of planed 1 x 2 clear cedar with rounded, router cut edges
- Louvers are set one at the extreme top, one at the very bottom, and the others spaced approximately 1-1/2" on center
- Joints and Louvers are secured with stainless steel staples
- The back of each vent is screened with 1/16th inch aluminum wire mesh
- All our vents are designed to be flush mounted on your gable and require no special framing. Click here for for additional installation details.
- In a RUSH? Just let us know and we can normally accommodate most requirements.
- Custom sizes, custom shapes, and custom angles are our specialty!

Click Here for Cutsheet Diagram

Close Up Construction Photos

Click to Zoom | Click to Zoom | Click to Zoom
Click to Zoom | Click to Zoom | Click to Zoom
Click to Zoom | Click to Zoom | Click to Zoom

Standard Vent Shapes

- Triangle Gable Vents
- Right Triangle Gable Vents
- Rectangle Gable Vents
- Five-sided Gable Vents
- Octagon Gable Vents
- Diamond Gable Vents

Secured by InstantSSL

Copyright © 2009, TimberDirect LLC
All rights reserved.

CITY OF DUBLIN
DIVISION OF PARKS AND OPEN SPACE
6555 SHIER-RINGS ROAD
DUBLIN, OHIO 43016
PH (614) 410-4700
FAX (614) 761-6512

SHELTER GENERAL NOTES:

1. THE CONTRACTOR IS RESPONSIBLE FOR ALL MATERIALS AND LABOR ASSOCIATED WITH RE-ROOFING THE EXISTING DALMORE SHELTER. THE EXISTING SHINGLES AND ASSOCIATED ACCESSORIES ARE TO BE REMOVED AND LEGALLY DISPOSED OF OFF SITE. CERTAINTEED CORPORATION, INDEPENDECE SHANGLE 300# WITH RANDOM TOPS IS THE PRODUCT STANDARD FOR THE SHELTER SHINGLES. AS EQUALS SUBSTITUTIONS MUST BEAPPROVED BY THE DIRECTOR OF PARKS AND OPEN SPACE. THE SHANGLES ARE TO BE INSTALLED OVER 2 LAYERS OF 15# FELT.
2. ALL EXPOSED WOOD, INCLUDING POSTS, FASCIA, DECKING, AND RAILINGS ARE TO BE PRIMED WITH ONE COAT OF USG EXTERIOR PRIMER, (100% ACRYLIC PRIMER), OR EQUAL, AND PAINTED WITH TWO FINISH COATS OFCORONADO PAINT, BOB TIMBERLAKE DAY COLLECTION, SLAG PILE GRAYEXTERIOR GRADE ACRYLIC PAINT, OR EQUAL AS APPROVED BY THE DIRECTOR OF PARKS AND OPEN SPACE.
3. CONTRACTOR RESPONSIBLE FOR OBTAINING A BUILDING PERMIT.

2 WORKING DAYS BEFORE YOU DIG
CALL TOLL FREE 800-362-2764
OHIO UTILITIES PROTECTION SERVICE

DALMORE PARK
Development Project

SCALE: 1"= 80'

NORTH

0 40 80 160

DRAWN BY: Ray Harpham, AIA LEED AP

DATE: June 2009

SHELTER PLAN A-1

T:\Projects\Parks\Dalmore Park\plans\Dalmore construction docs_R1406.dwg Jun 10, 2009 - 11:40am