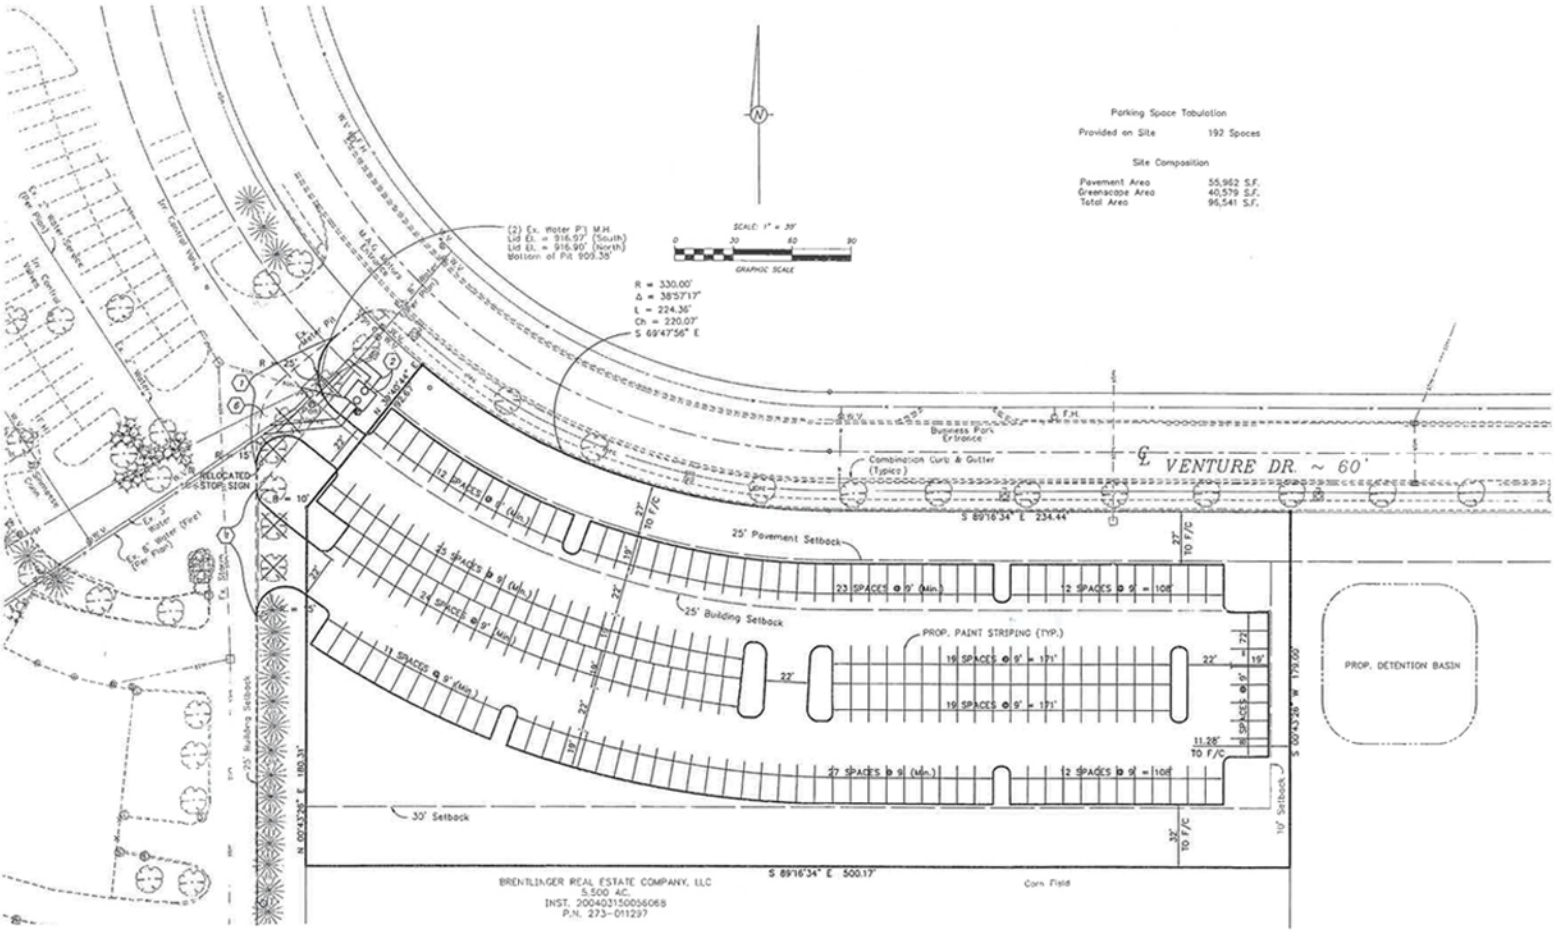# PROPOSED SITE PLAN