LINE DATA TABLE (@ B/C)

1	S59°28'55"E	59.58'
2	S38°37'24"W	13.11'
3	S03°22'37"W	141.48'
4	S26°38'37"W	44.87'
5	N85°22'00"W	139.95'
6	S23°02'12"W	29.94'
7	S80°48'40"W	136.88'
8	S89°28'32"E	194.27'
9	S07°20'32"E	146.13'
10	N59°36'29"E	36.87'
11	N34°32'58"E	247.14'
12	S59°43'34"E	86.27'
13	S07°34'33"E	153.33'
14	S78°46'27"W	278.85'
15	N10°35'19"W	8.85'
16	N34°16'28"E	277.30'

CURVE DATA TABLE (@ B/C)

1	150.00'	247.24'	162.10'	330.18'	94°26'20"
2	150.00'	200.49'	118.43'	185.90'	76°34'37"
3	400.00'	286.29'	149.59'	280.22'	41°00'30"
4	100.00'	154.90'	97.84'	139.87'	88°44'36"
5	100.00'	124.93'	72.10'	118.98'	71°34'48"
6	100.00'	100.81'	55.15'	95.59'	57°45'28"
7	100.00'	209.14'	172.61'	173.06'	119°49'49"
8	200.00'	224.50'	106.40'	200.26'	39°03'31"
9	100.00'	190.11'	129.99'	162.74'	109°35'20"
10	350.00'	153.56'	78.03'	152.33'	25°08'16"
11	133.00'	249.05'	180.89'	214.22'	107°17'15"
12	100.00'	64.55'	33.45'	63.44'	36°56'09"
13	100.00'	43.79'	22.25'	43.44'	25°05'30"
14	50.00'	76.30'	48.76'	70.54'	88°43'29"
15	100.00'	84.04'	44.68'	81.59'	48°09'01"
16	100.00'	152.51'	95.53'	138.16'	87°23'00"
17	50.00'	39.15'	20.64'	38.16'	44°51'45"

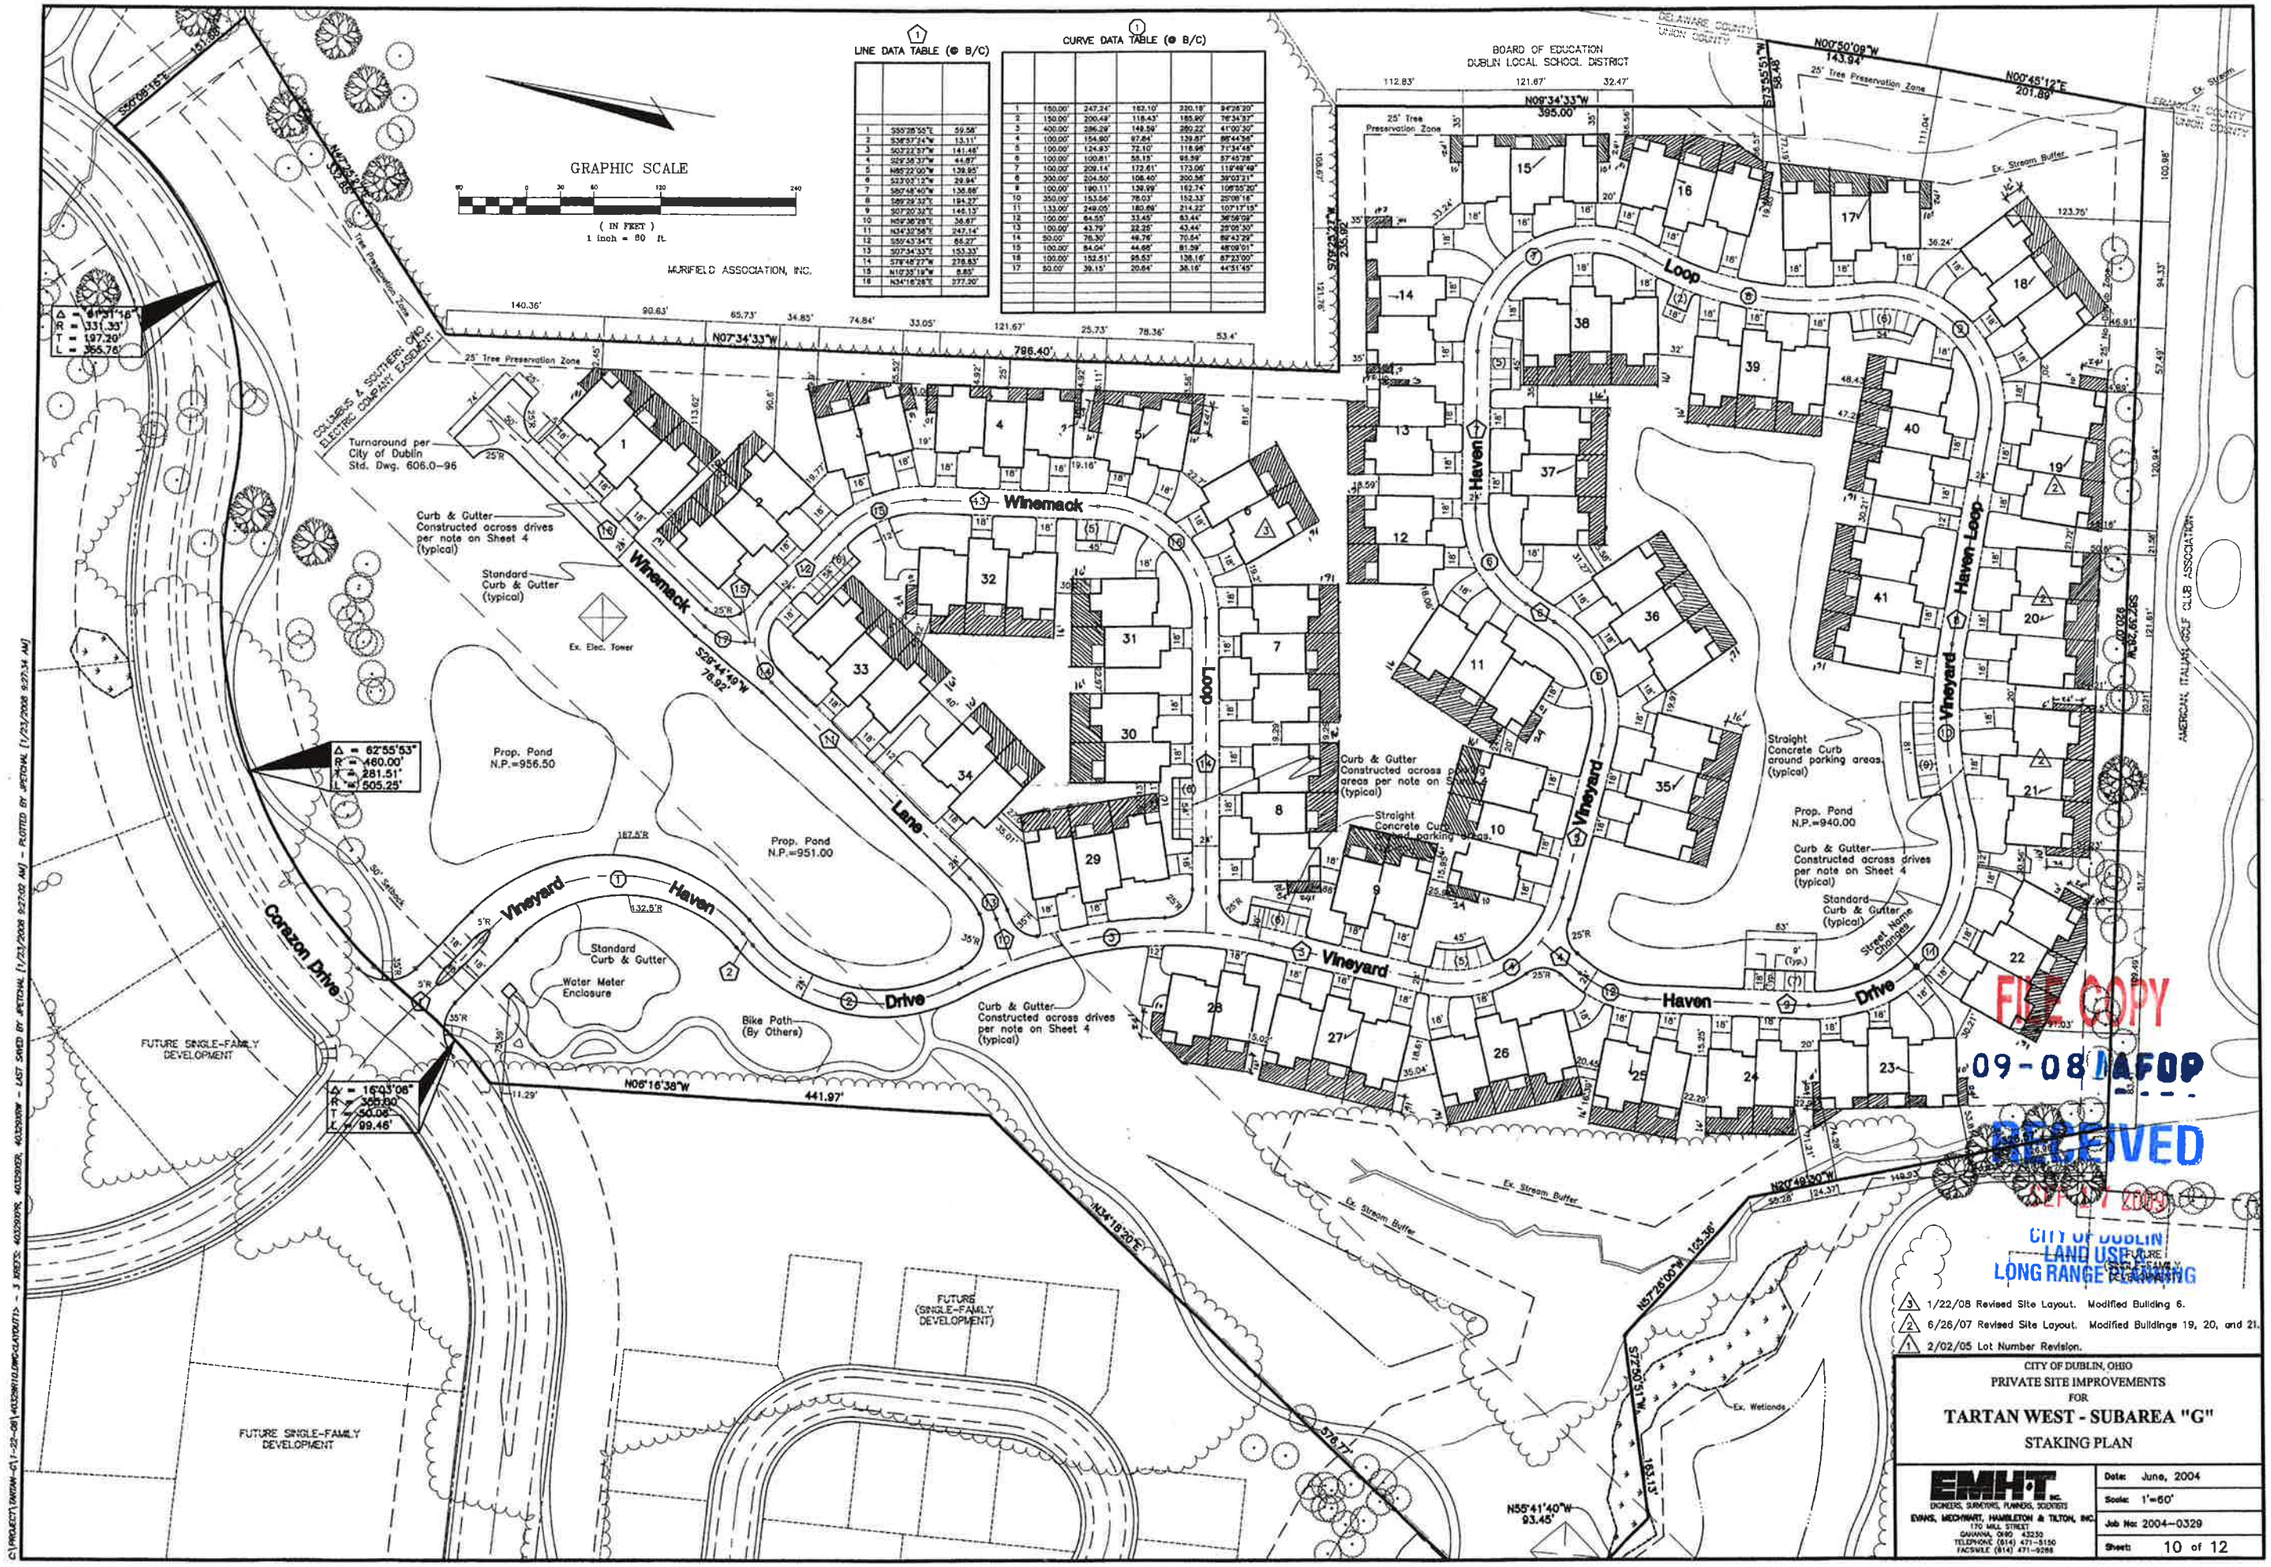

1/22/08 Revised Site Layout. Modified Building 6.

6/26/07 Revised Site Layout. Modified Buildings 19, 20, and 21.

2/02/05 Lot Number Revision.

CITY OF DUBLIN, OHIO
PRIVATE SITE IMPROVEMENTS
FOR
TARTAN WEST - SUBAREA "G"
STAKING PLAN

EMH·T INC.
ENGINEERS, SURVEYORS, PLANNERS, SCIENTISTS
EVANS, MECHWART, HAMBLETON & TILTON, INC.
170 MILL STREET
GAHANNA, OHIO 43230
TELEPHONE (614) 471-0150
FACSIMILE (614) 471-9288

Date:	June, 2004
Scale:	1"=60'
Job No:	2004-0329
Sheet:	10 of 12

C:\PROJECT\TARTAN-G\1-22-08\4032NWILDWC-LAYOUT1 - 3 SHEETS: 4032SNVR, 4032SNVER, 4032SNVW - LAST SAVED BY JPETCHAL 1/23/2008 9:27:50 AM - PLOTTED BY JPETCHAL 1/23/2008 9:29:34 AM