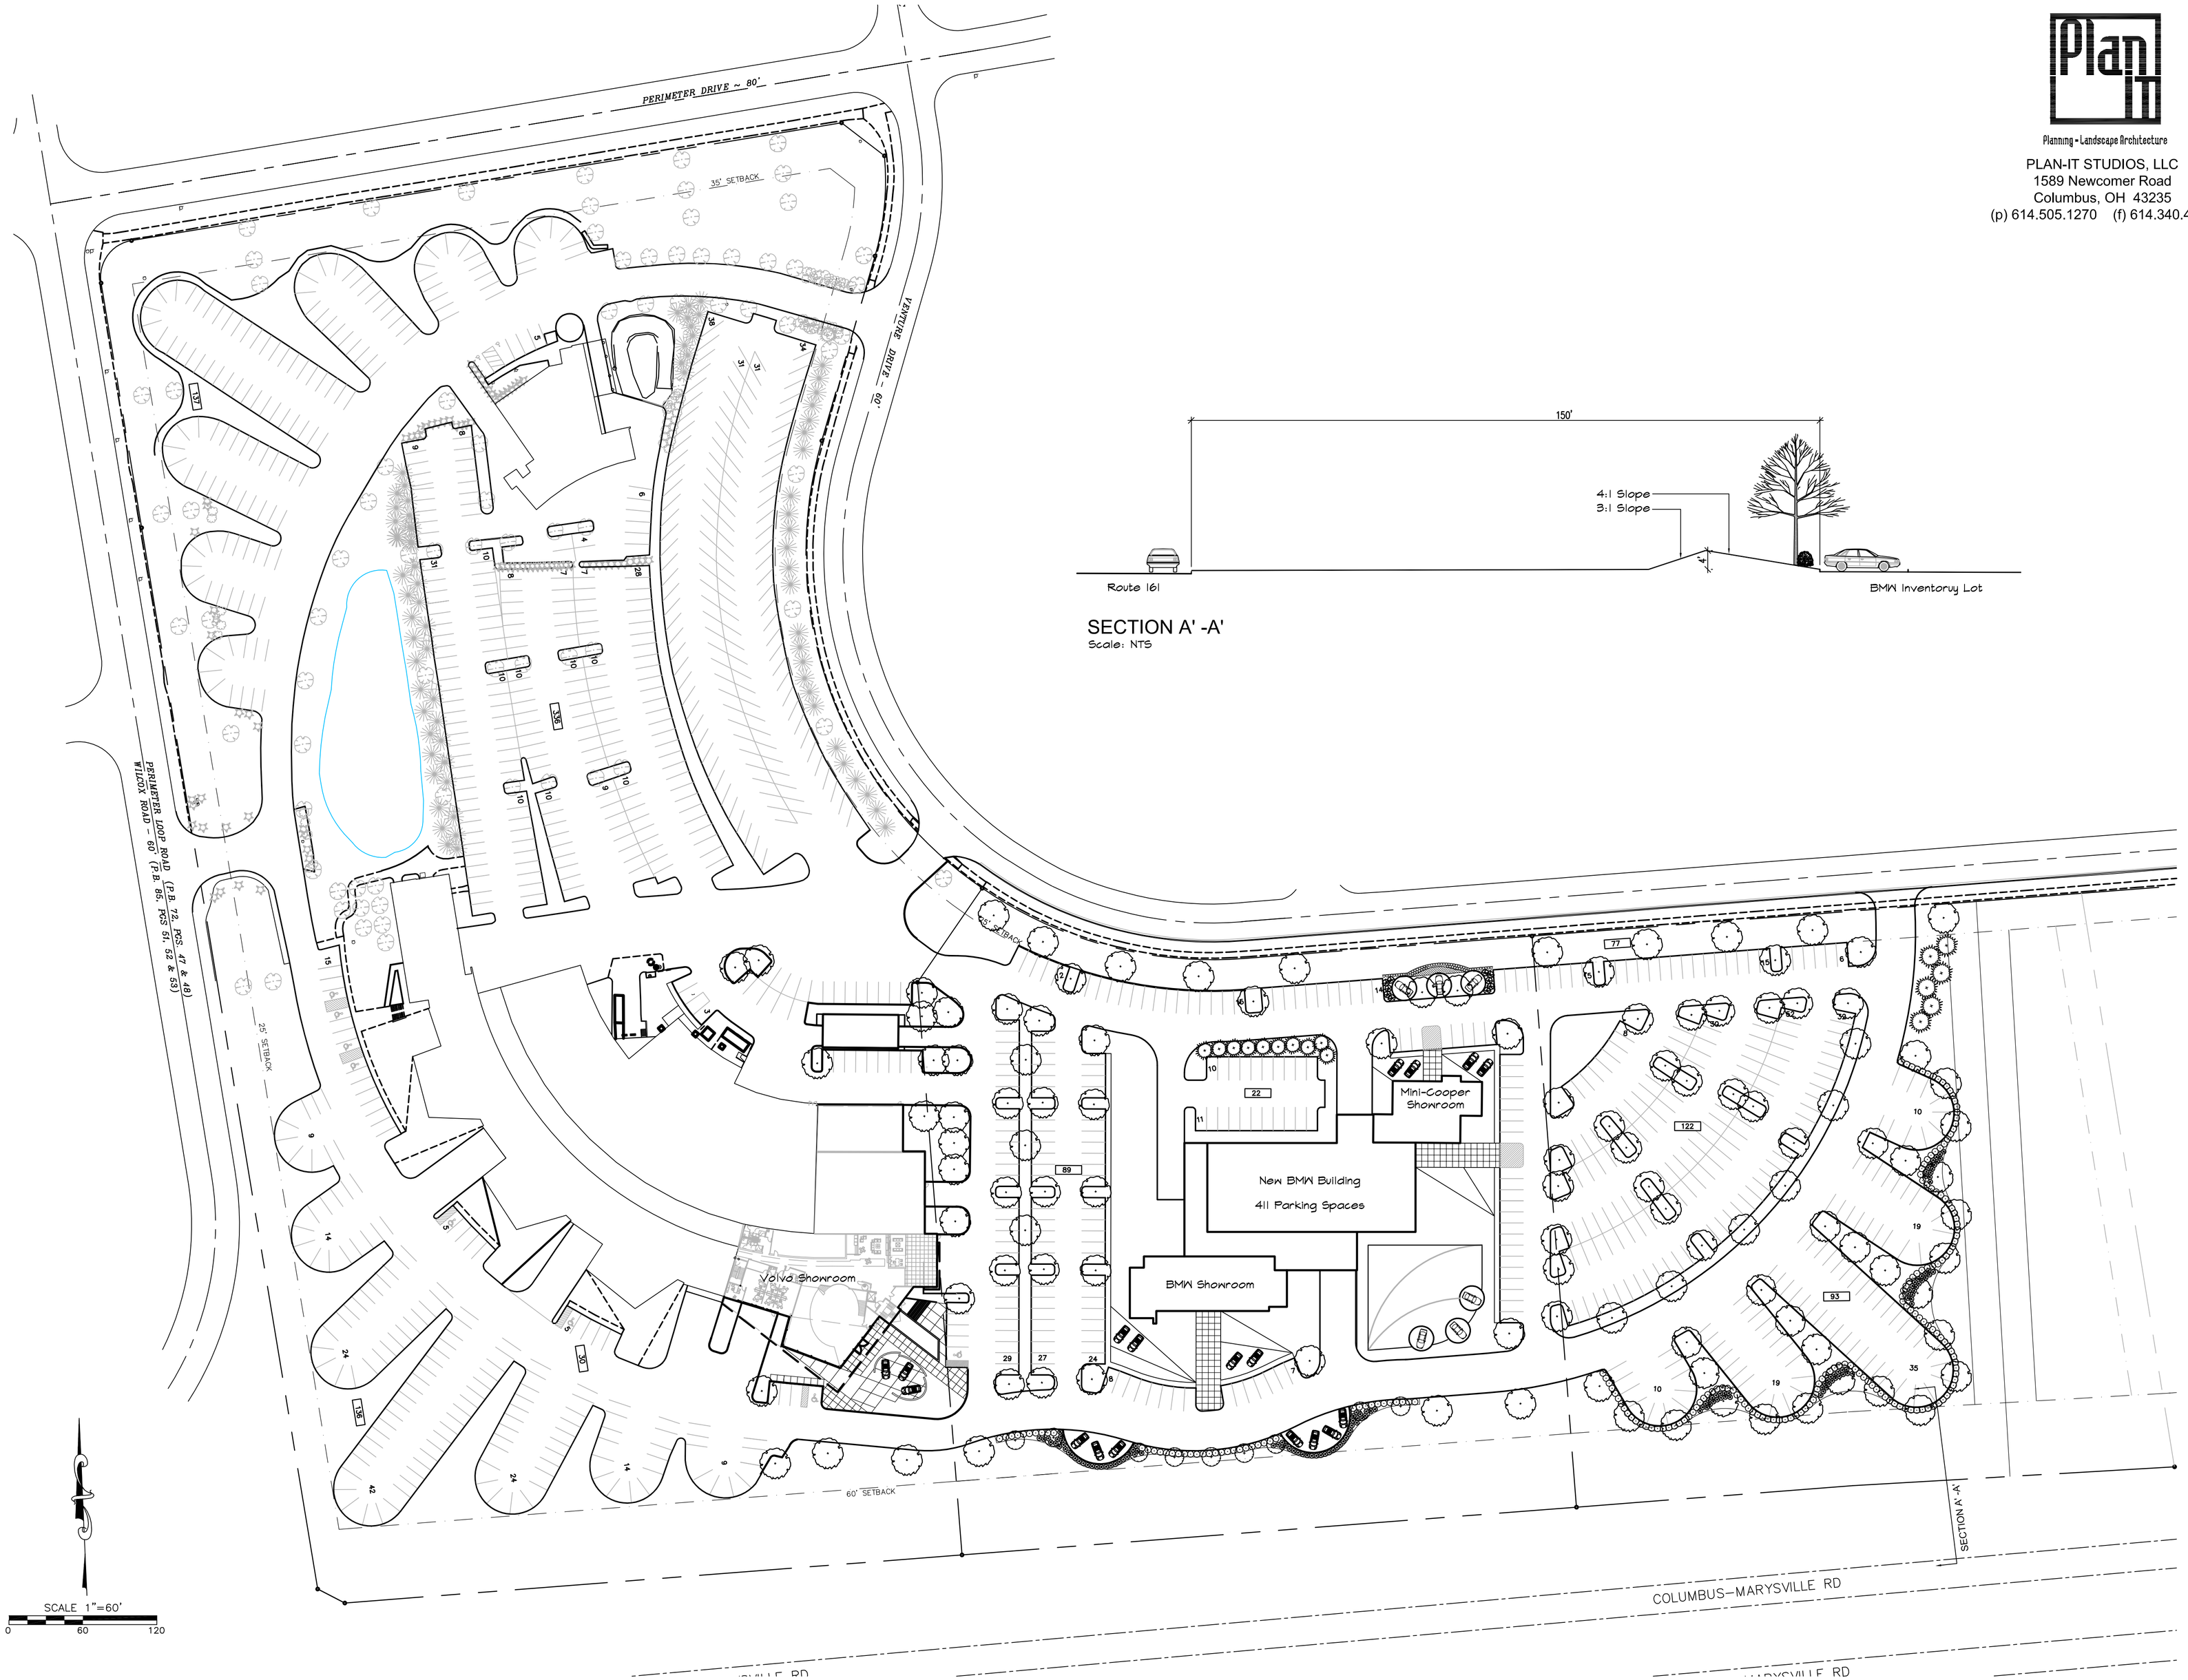

SECTION A' -A'
Scale: NTS

Planning • Landscape Architecture
PLAN-IT STUDIOS, LLC
1589 Newcomer Road
Columbus, OH 43235
(p) 614.505.1270 (f) 614.340.4624

BMW
MIDWESTERN AUTO GROUP
6335 Perimeter Loop Road

Seal

STATE OF OHIO
ANDREW J. ENGLISH
1001
REGISTERED LANDSCAPE ARCHITECT

Drawings

- ☐ Zoning
- ■ Preliminary 11 / 20 / 09
- ☐ Bid Set
- ☐ Permit Set
- ☐ Construction

Revisions

1 ____
2 ____
3 ____
4 ____
5 ____
6 ____
7 ____
8 ____
9 ____
10 ____

ARCHITECTURAL ALLIANCE
100 NORTH 18TH STREET, I, COLUMBUS OHIO 43215
P: 614.224.9700 | F: 614.224.9702 | www.aaarchitecture.com

Project Number

090-028

Sheet Title

CONCEPTUAL SITE PLAN

Sheet Number

CP-1