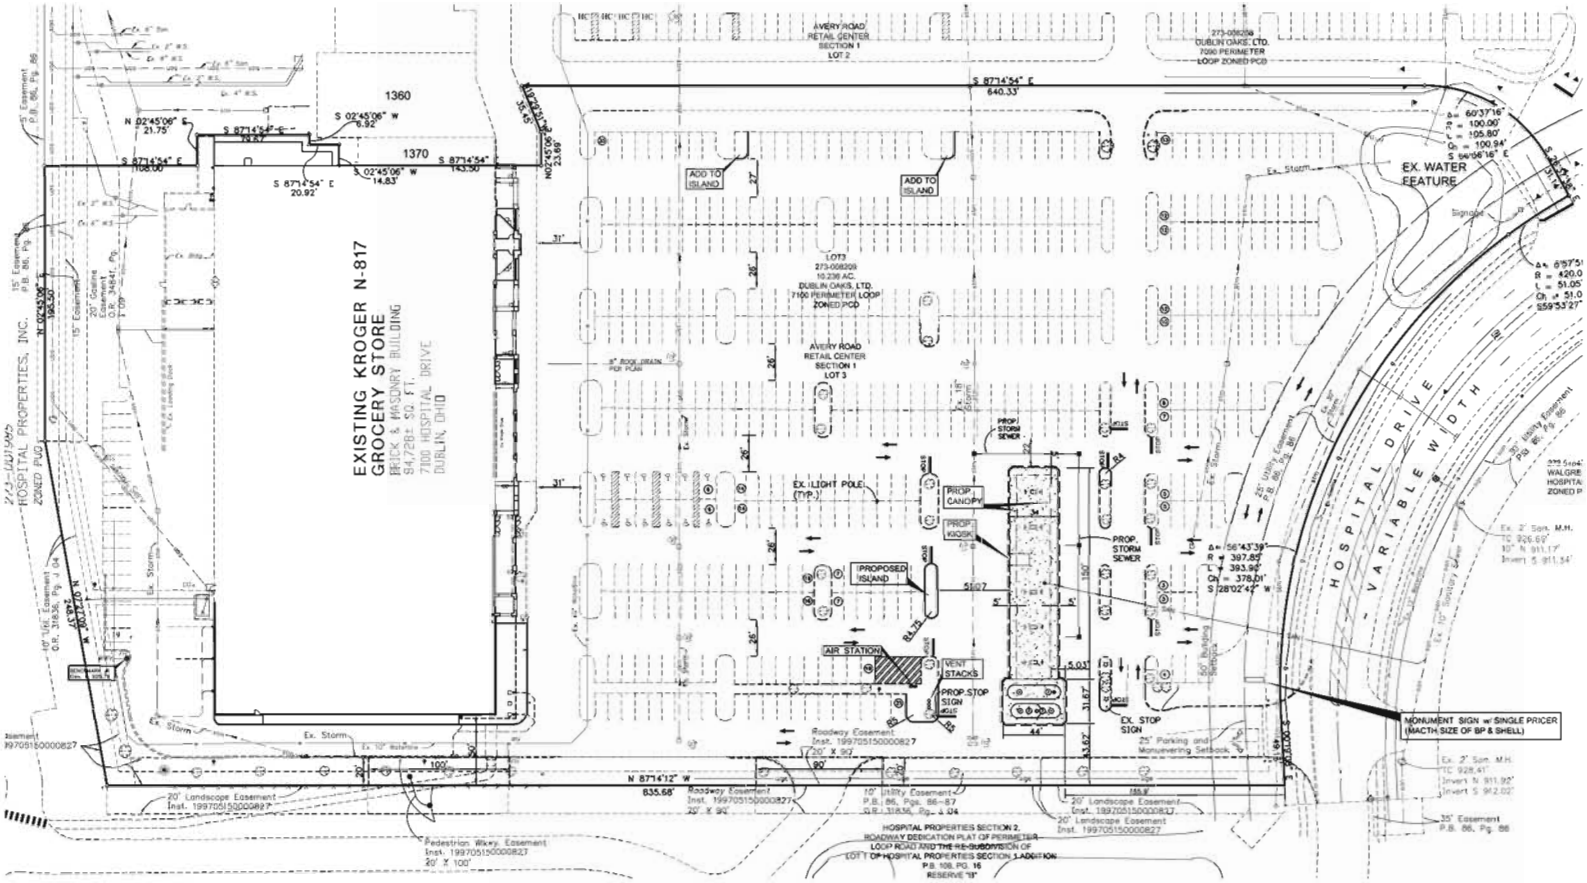PROPOSED SITE PLAN