Proposed Site Plan

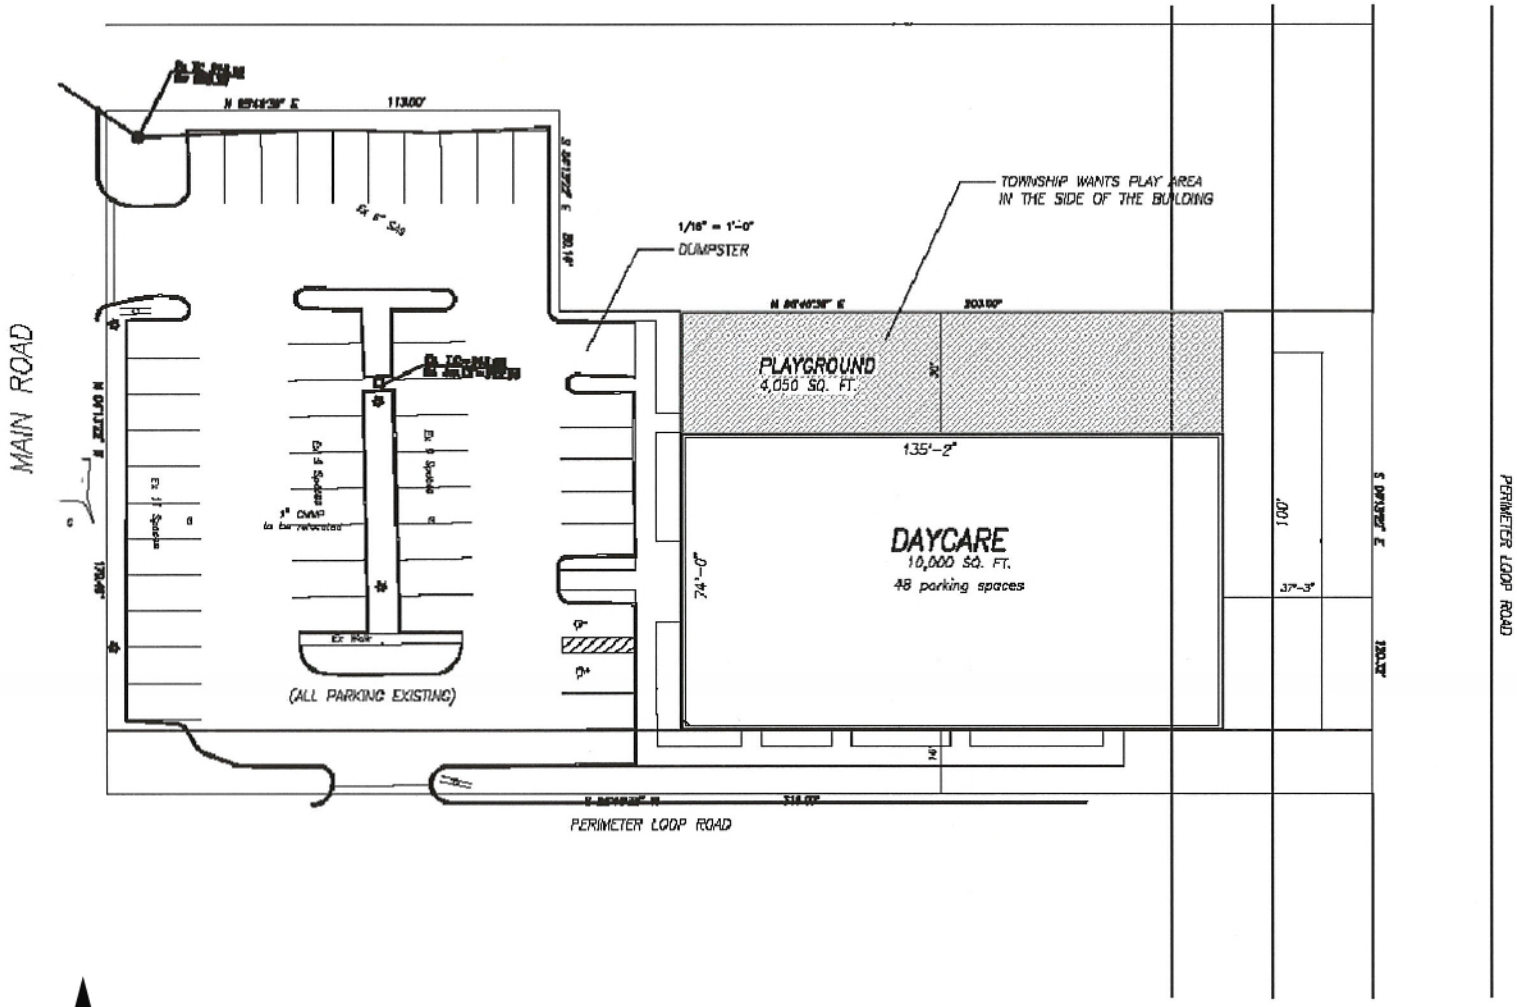

N