PROPOSED LANDSCAPE PLAN

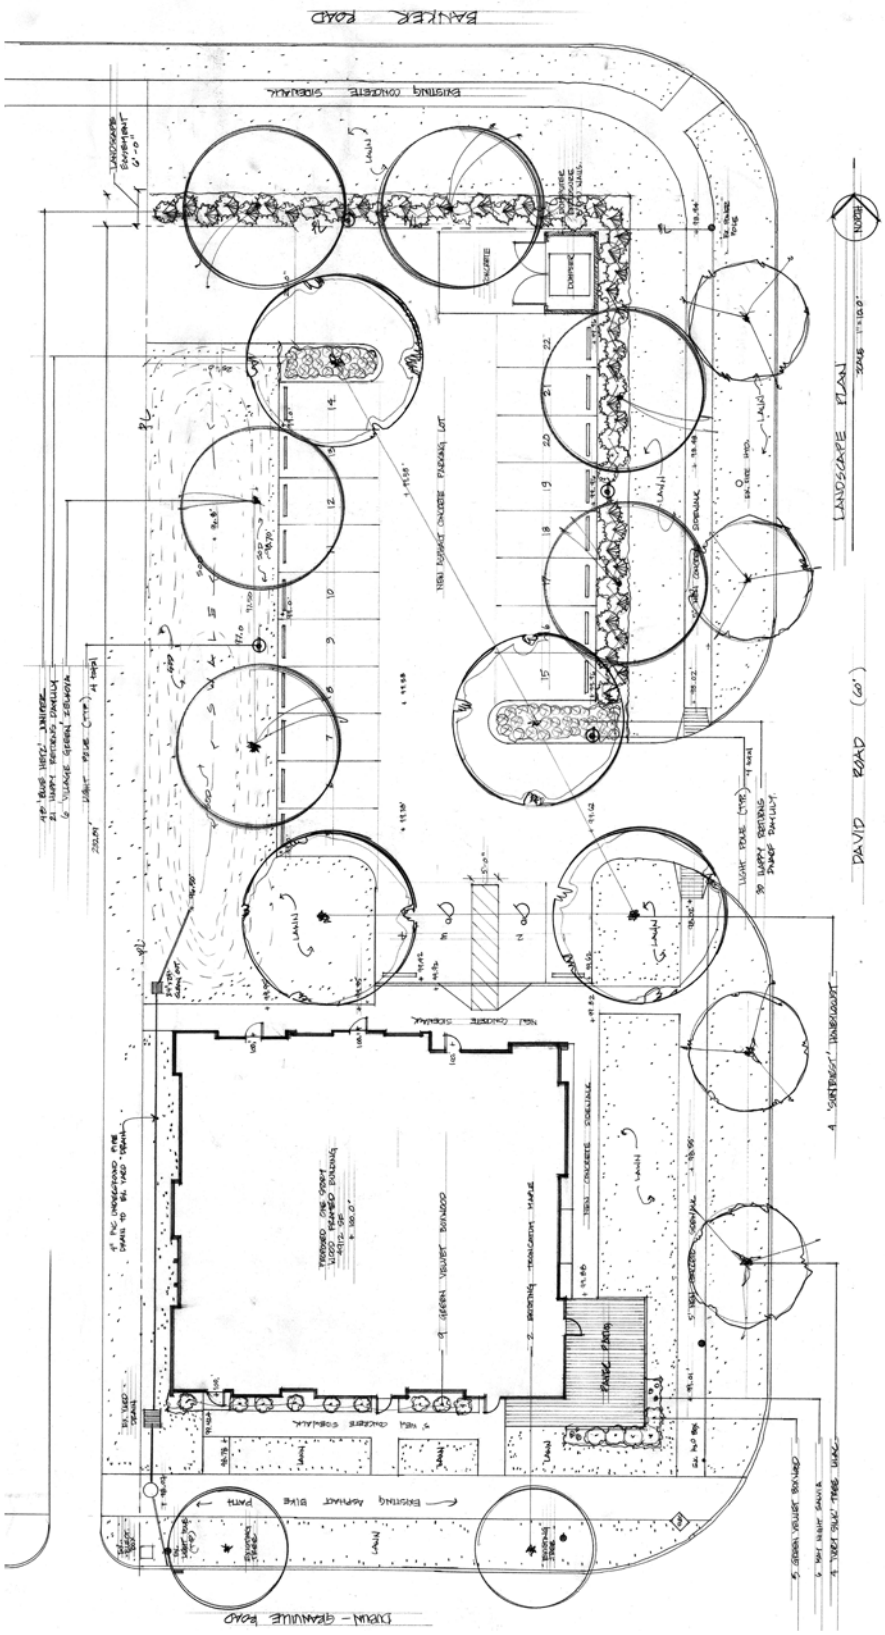

N